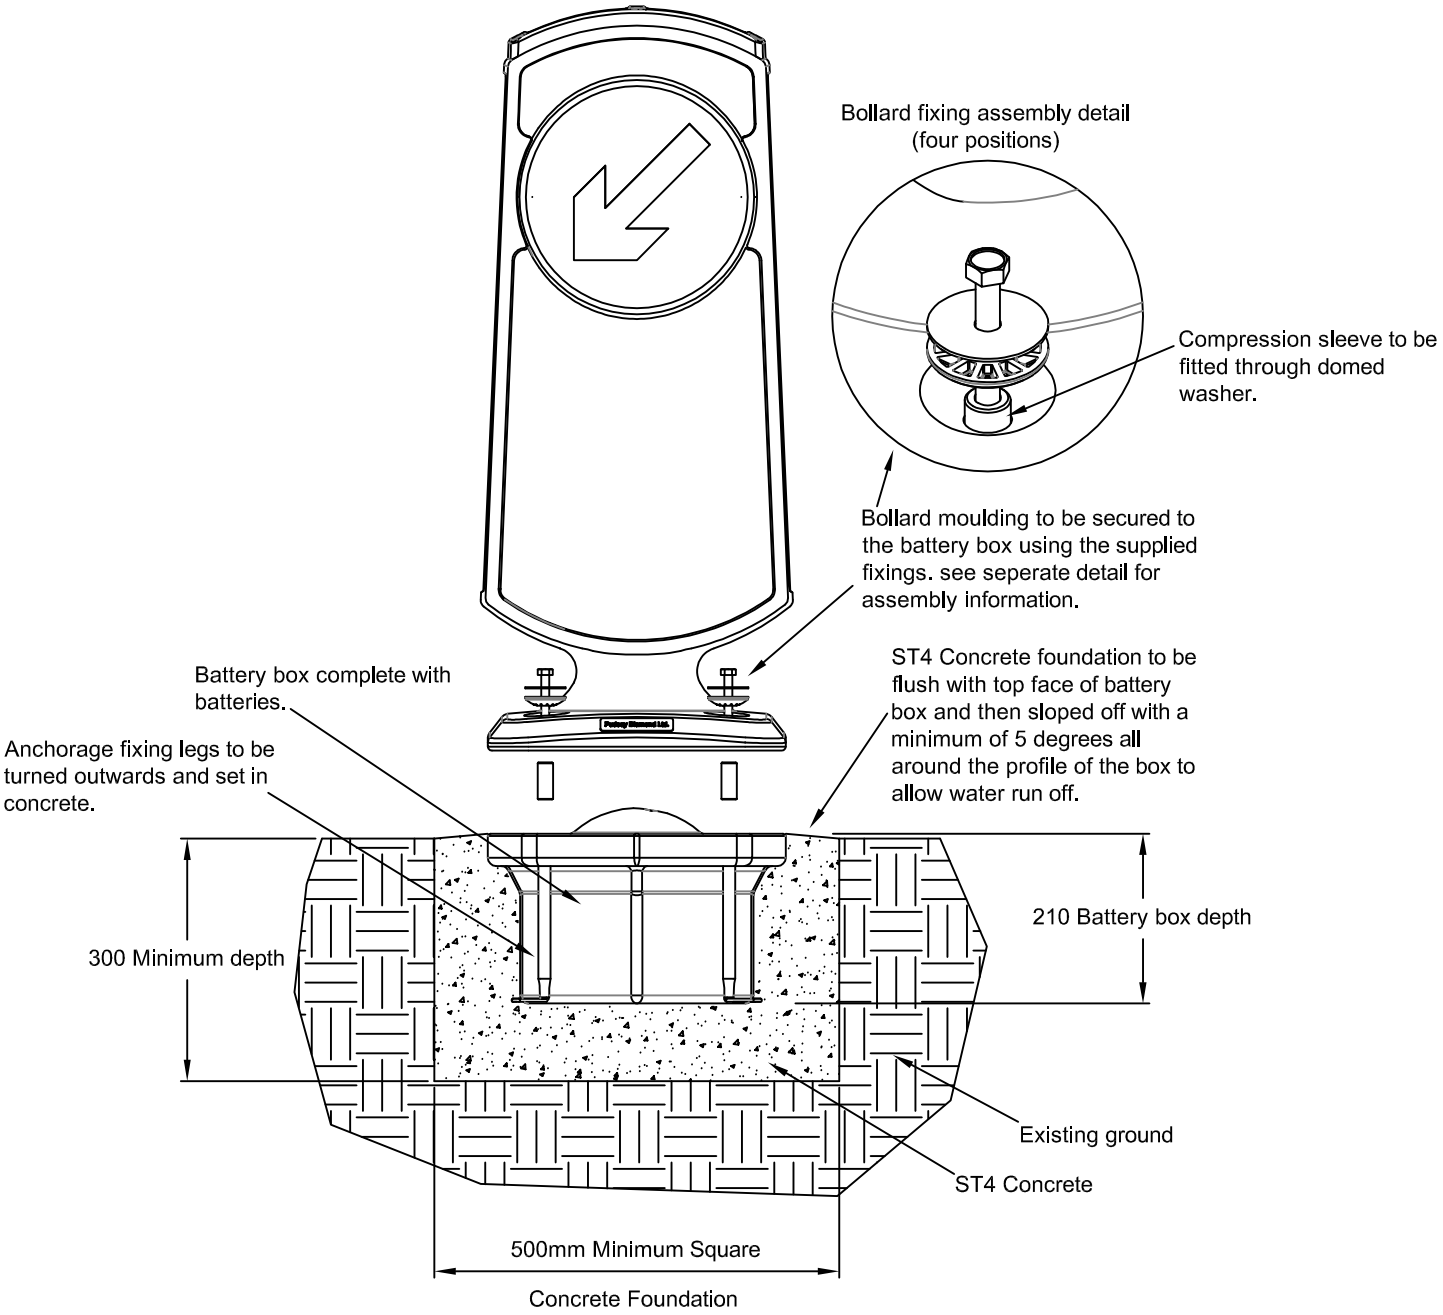PUDSEY DIAMOND SOLABOLL BOLLARD FOUNDATION AND INSTALLATION DETAILS